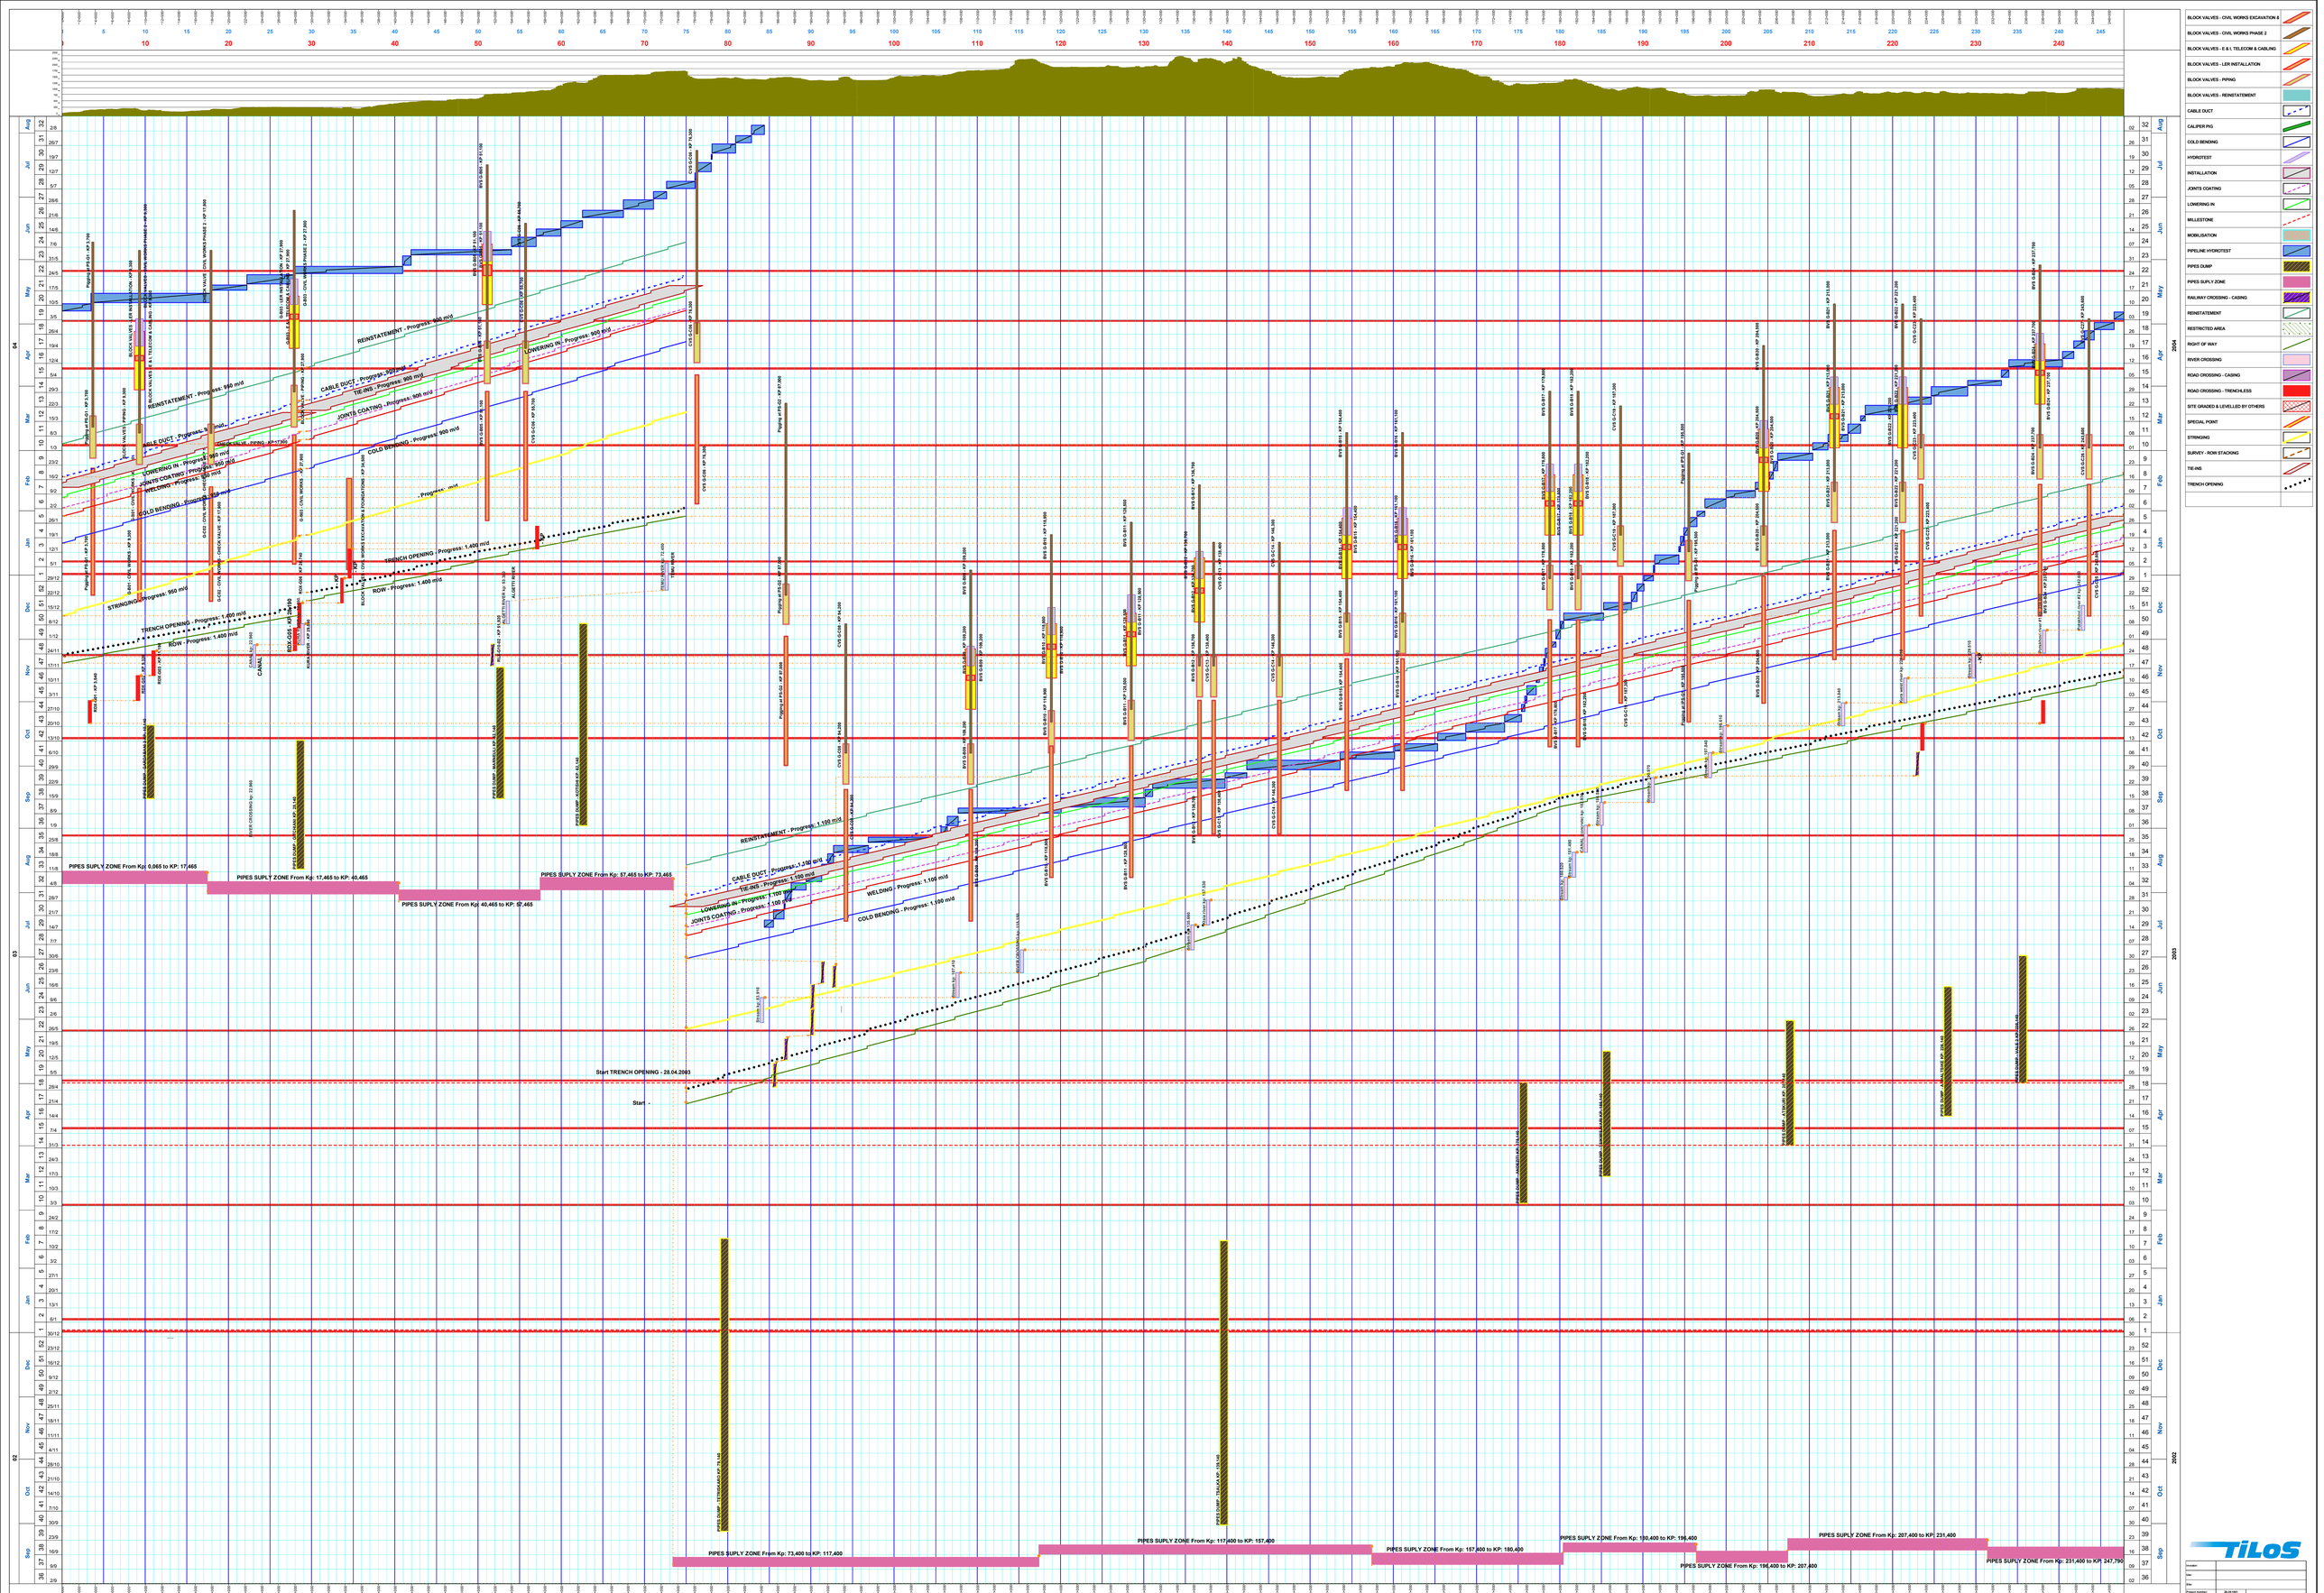

TiLOS

Location:	
Title:	
Date:	
Project number:	26-00-100
Plot number:	100 000
	Surveyed: Date: Engineer:
Worked out:	V. Ribas 12.01.1996
Carried out:	T. Alcaraz 26.01.1996
Approved:	